PLAN Nº 13 A.

Department of the Interior, Canada.
HONOURABLE W. J. ROCHE, MINISTER.
W. W. CORY, C.M.G. DEPUTY MINISTER.

Water Power Branch
J. B. CHALLIES, SUPERINTENDENT.

BOW RIVER POWER AND STORAGE SURVEYS

PLAN

SHOWING PROPOSED DEVELOPMENT AT

RADNOR SITE

JAN. 1913

CONSULTING ENGINEER.

CHIEF ENGINEER

Scale of feet.

100 50 0 100 200 300 400 500'

16

Township 26, Range 5, West 5th Meridian

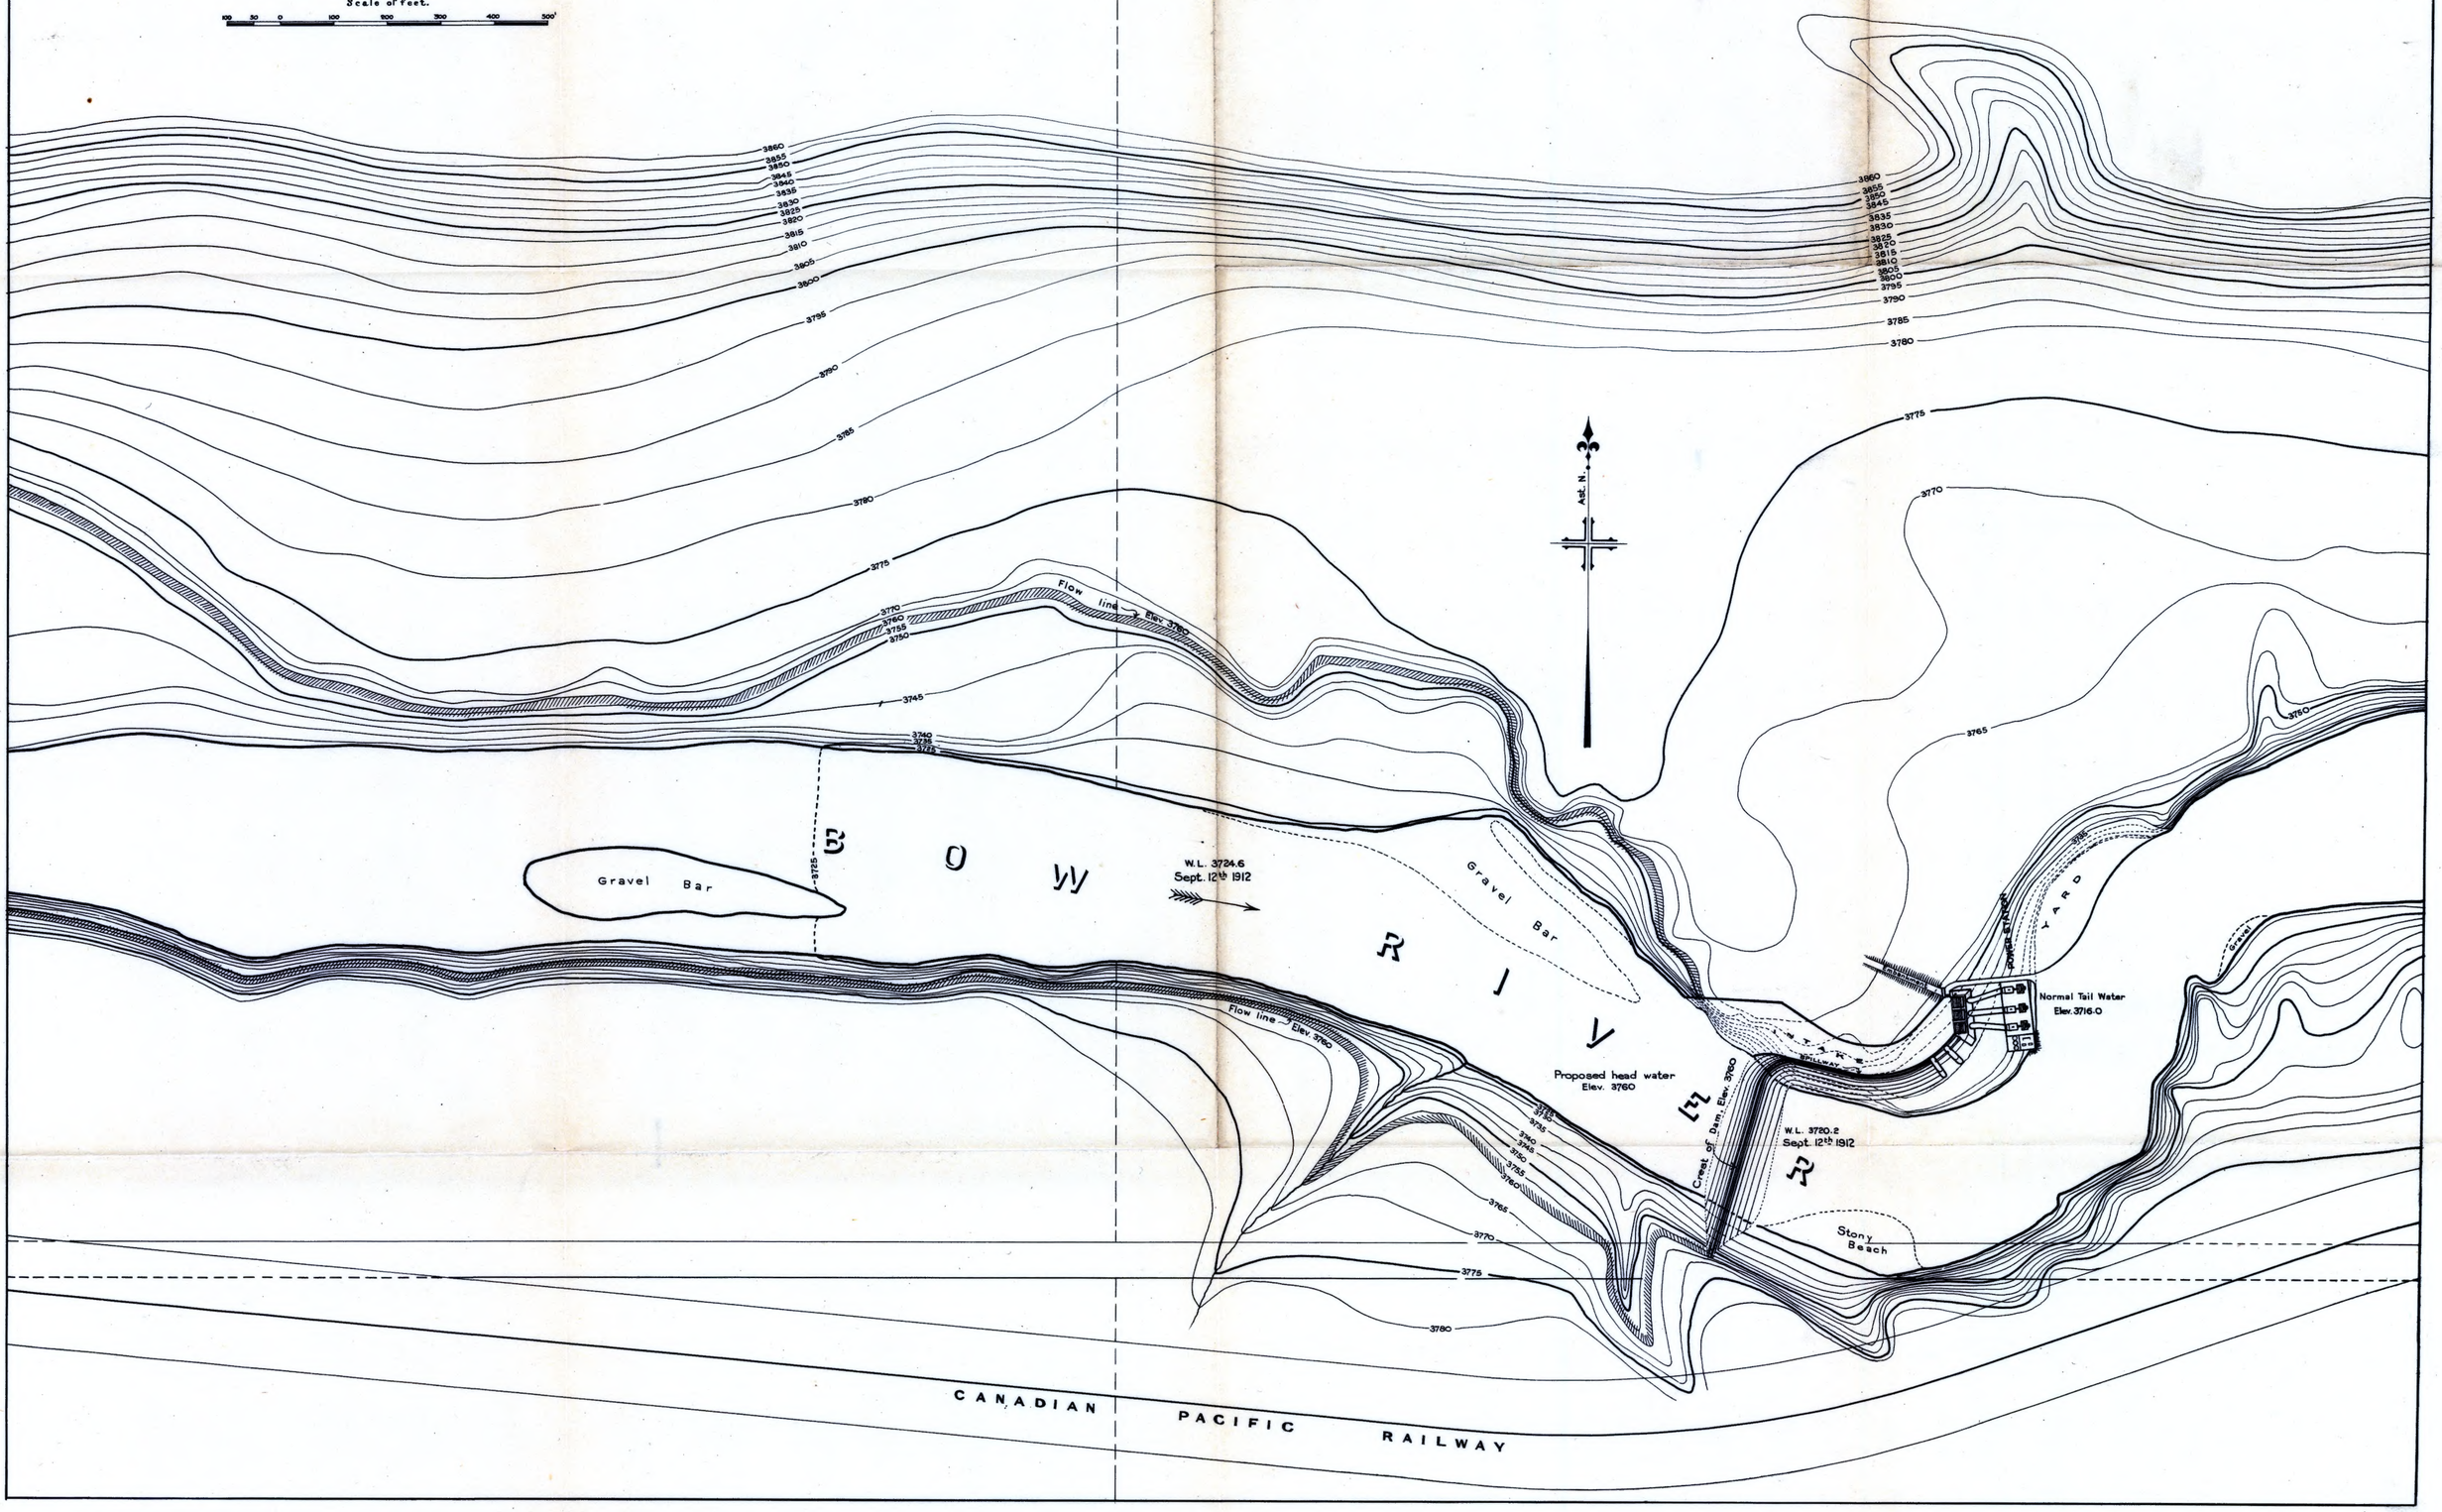

Alberta C-54 (1913) sheet 13 A [Arch.]